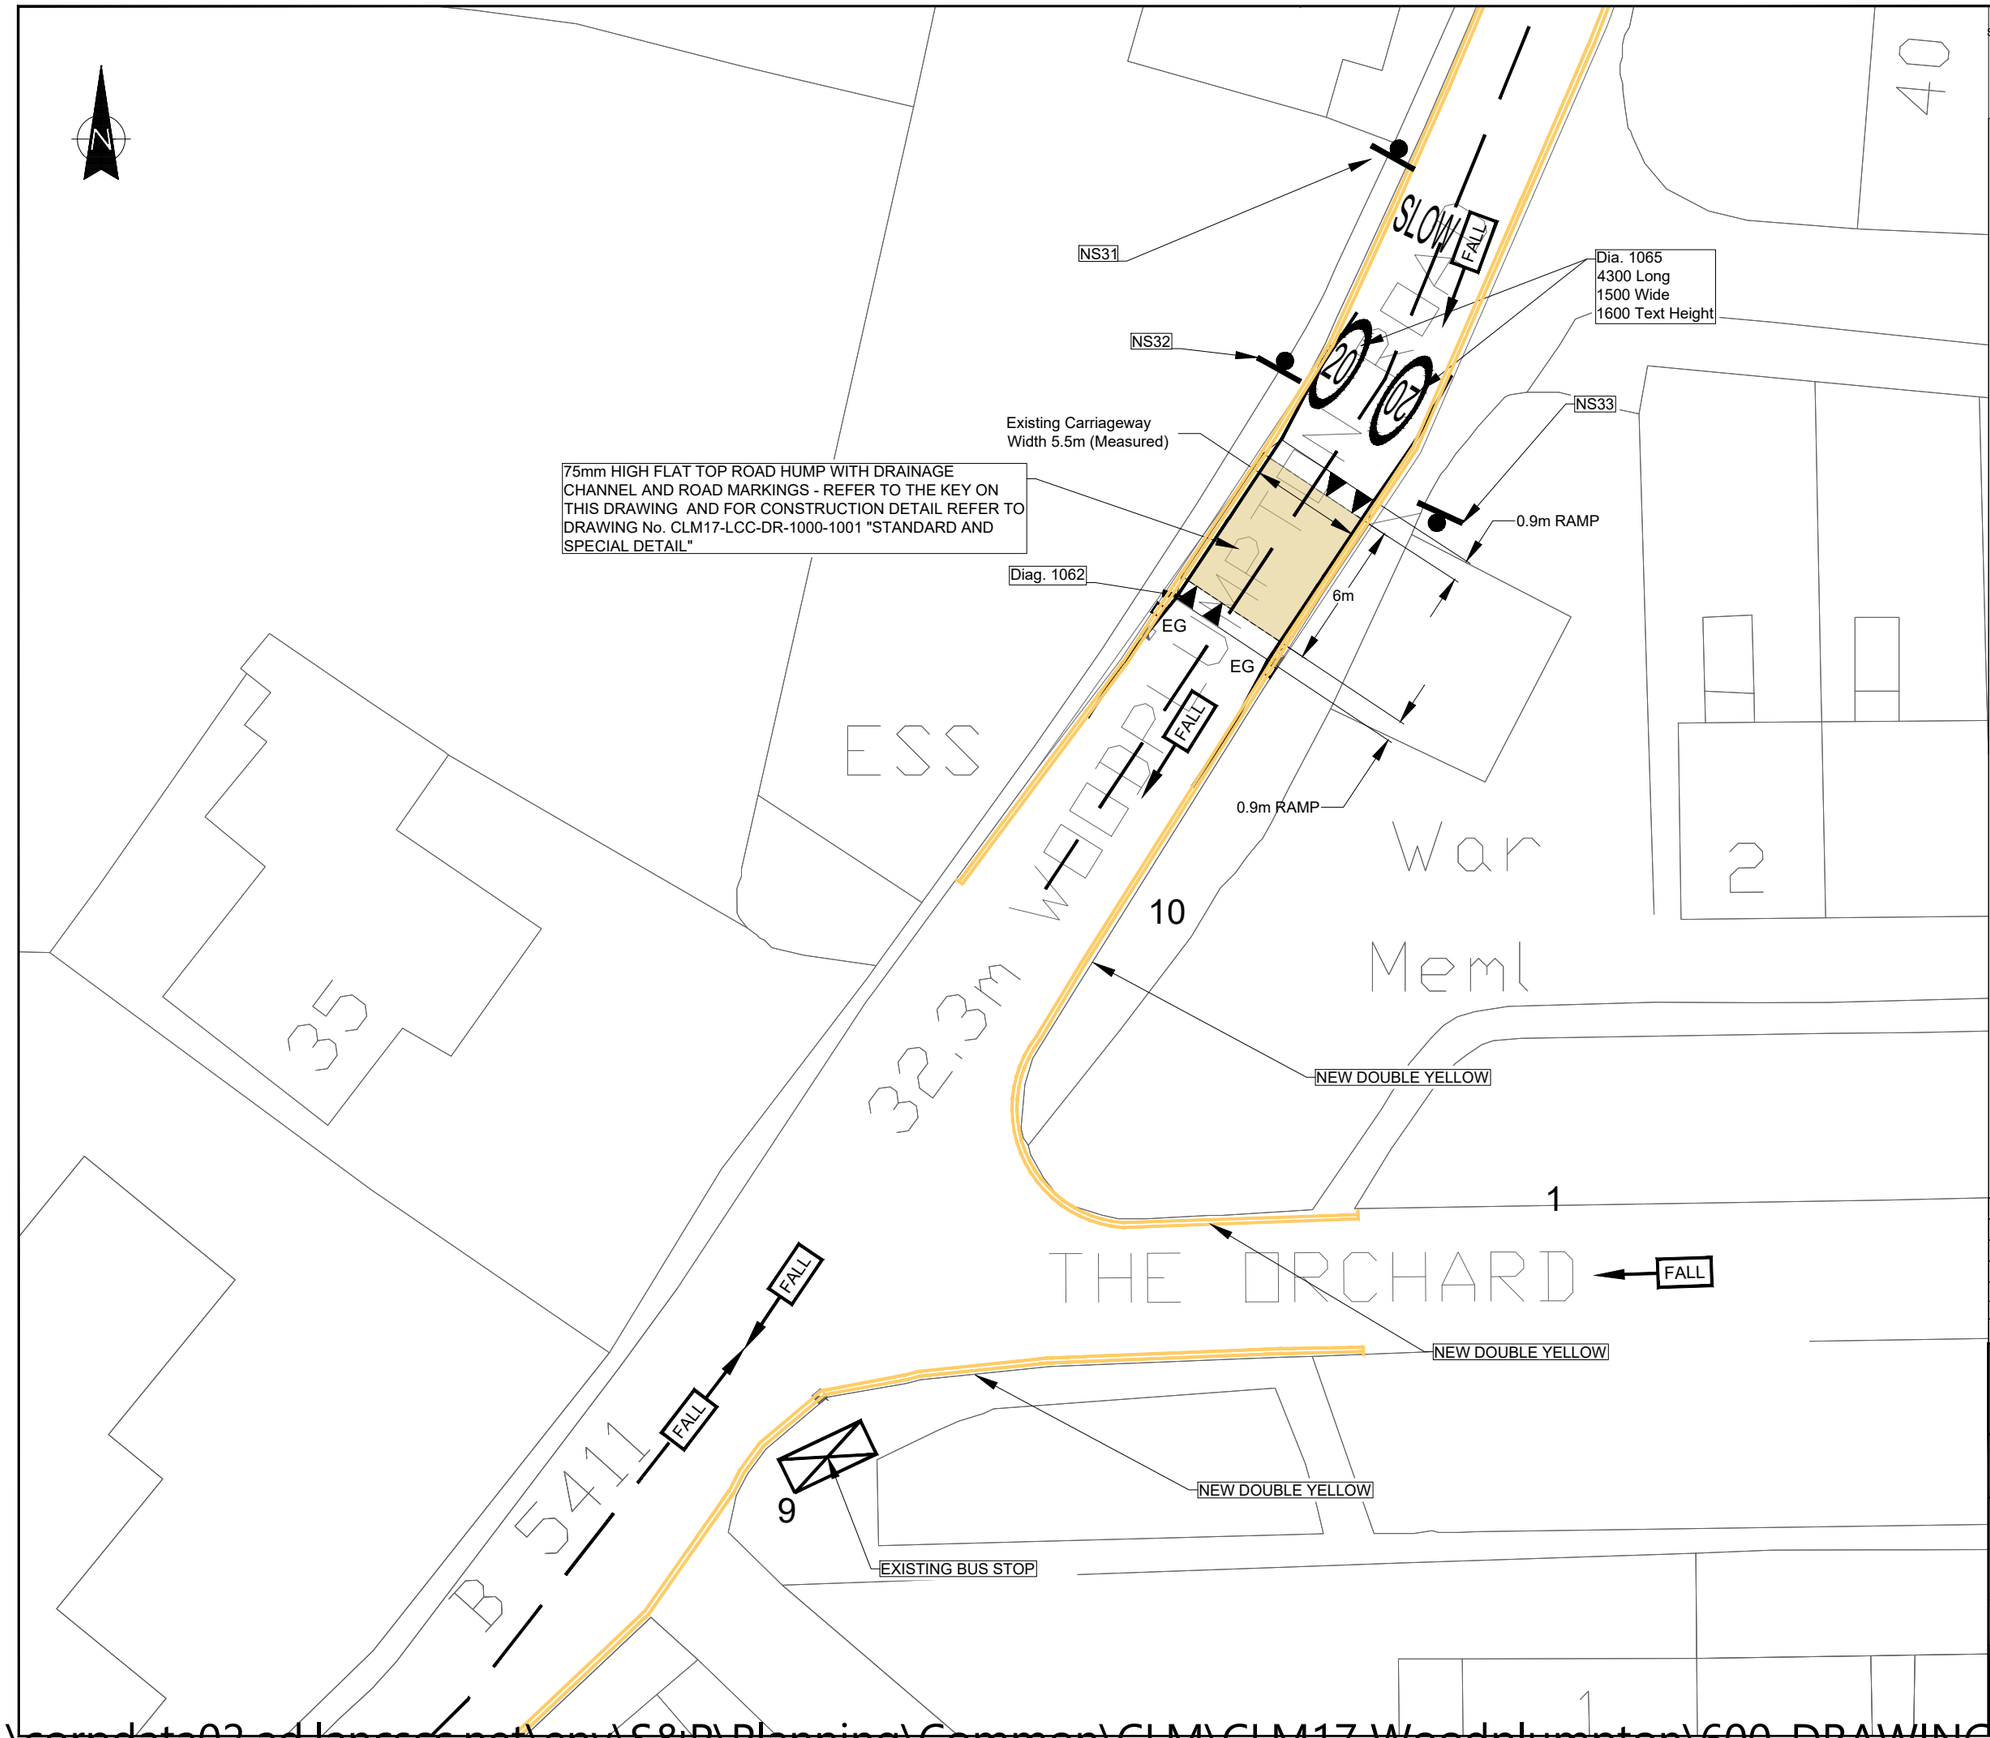

Based upon the Ordnance Survey mapping with the permission of the Controller of Her Majesty's Stationary Office. © Crown Copyright. Unauthorised reproduction infringes Crown Copyright and may lead to prosecution or civil proceedings. Lancashire County Council. Licence No LA100023320.

FULL CARRIAGEWAY CONSTRUCTION
35mm AC10 CLOSE SURFACE 100/150
70mm AC20 DENSE BINDER 40/60
70mm AC20 HDM (40/60) BINDER COURSE (AS BASE)
150mm AC32 HDM (40/60) BASE
150mm TYPE 1 GRANULAR MATERIAL SUB-BASE
6F5 CAPPING (IF REQUIRED)

FOOTWAY RESURFACING
20mm AC6 CLOSE SURFACE COURSE

CARRIAGEWAY RESURFACING
35mm AC10 CLOSE SURFACE 100/150
TACK COAT
COLD PLANE AS REQUIRED

FULL FOOTWAY CONSTRUCTION
20mm AC6 CLOSE SURFACE COURSE
60mm AC20 BASE COURSE
100mm TYPE 1 GRANULAR MATERIAL SUB BASE
WEED KILLER

FOOTWAY CONSTRUCTION IN OVERLAY
20mm AC6 CLOSE SURFACE COURSE
UP TO 80mm AC20 BINDER IN REGULATING
BITUMEN EMULSION TACK COAT

BUFF COLOURED HOT POURED THERMOPLASTIC BASED SURFACE TREATMENT

NG
NEW GULLY TO DETAIL FL11
SET 10mm BELOW FGL
TYPE S BED UNDER FOOTWAY AND TYPE Z UNDER CARRIAGEWAY

TACTILE PAVING
400X400 BUFF COLOURED BLISTER TACTILE PAVING SLABS LAID ON BEDDING MORTAR WITH NOMINAL JOINTS

EG
GREY COLOURED FEATURES REPRESENT EXISTING

ALL DETAILS TO BE CONFIRMED ON SITE WITH THE DESIGN ENGINEER PRIOR TO CONSTRUCTION AS DESIGNS BASED ON OS MAPPED DATA

25
EXISTING LIGHTING COLUMN

EG
EXISTING GULLY

5 no. GLASDON ADVANCED NEOPOLITAN 150 OR EQUIVALENT SELF RIGHTING BOLLARD WITH 150mm WHITE/RED REFLECTIVE BANDS

MARSHALLS BRIDGEFORD CONCRETE BOLLARDS OR EQUIVALENT

No.	DATE:	AMENDMENT DETAILS:	DRN BY:	CHK BY:
P06	27-07-2021	2 No. ADDITIONAL FLAT TOP HUMPS ADDED	AA	
P05	28-04-2021	SITE CONSTRAINT RE-DESIGN	AA	
P04	30-11-2020	OPTION 4- WHITTLE HILL TURNING HEAD RADIUS CHANGED TO 8m	AA	
P03	04-05-2020	OPTION 3- WHITTLE HILL CLOSURE ADD	AA	PF
P02	25-02-2020	OPTION 2 AS PER EM EMAILED PLAN	AA	PF

REVISIONS

Lancashire County Council

Planning & Environment

Infrastructure Delivery Team

PROJECT TITLE: CLM17 WOODPLUMPTON

DRAWING TITLE: GENERAL ARRANGEMENT PLAN SHEET 25

DRAWING No. CLM17-LCC-DR-0100-1025

SCALE @ A3	PROJECT No.
1:250	CLM17

DATE:	DRAWN BY:	CHECKED BY:	No.	REVISION:
20/09/2019	RT	PF	25 OF 42	P0.6

\\corpdata02.ad.lancscc.net\env\S&P\Planning\Common\CLM\CLM17 Woodplumpton\600_DRAWINGS\601_working\All Design D